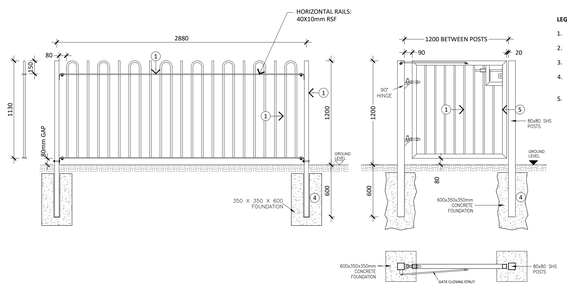

LEGEND:

1. 50X50mm Support Posts
2. 12mm Round Bar Infill Bows.
3. 40x10mm RSF Horizontal Rails.
4. Concrete foundation to engineer's details, sett 600mm below finished ground level.
5. 50x50 SHS Frame

01 BOWTOP RAILING & GATE TO PLAY AREAS
Typical Detail — Scale 1:20

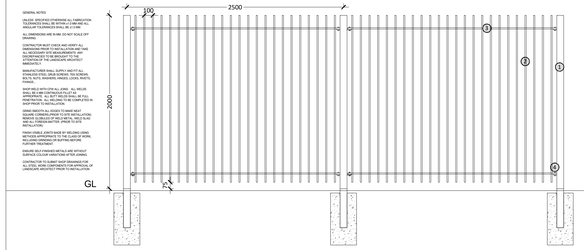

1. 80x80mm GALVANISED MILD STEEL RAILING POSTS AT 2500 CRS, POLYESTER POWDER COATED FINISH.
2. 12mm GALVANISED MILD STEEL BARS DOMED AT TOP, POLYESTER POWDER COATED FINISH, COLOUR BLACK.
3. 10x40mm GALVANISED MILD STEEL FLAT BAR RAIL, POLYESTER POWDER COATED FINISH. COLOUR BLACK.
4. ANTI-TAMPER DOME FIXING AT POST
5. CONCRETE FOUNDATIONS TO ENGINEER'S SPECIFICATION

SINGLE LEAF GATE
VIEW FROM OUTSIDE

02 RAILING & GATE DETAIL to COMMUNAL RECREATIONAL SPACE
Typical Section — Scale 1:20

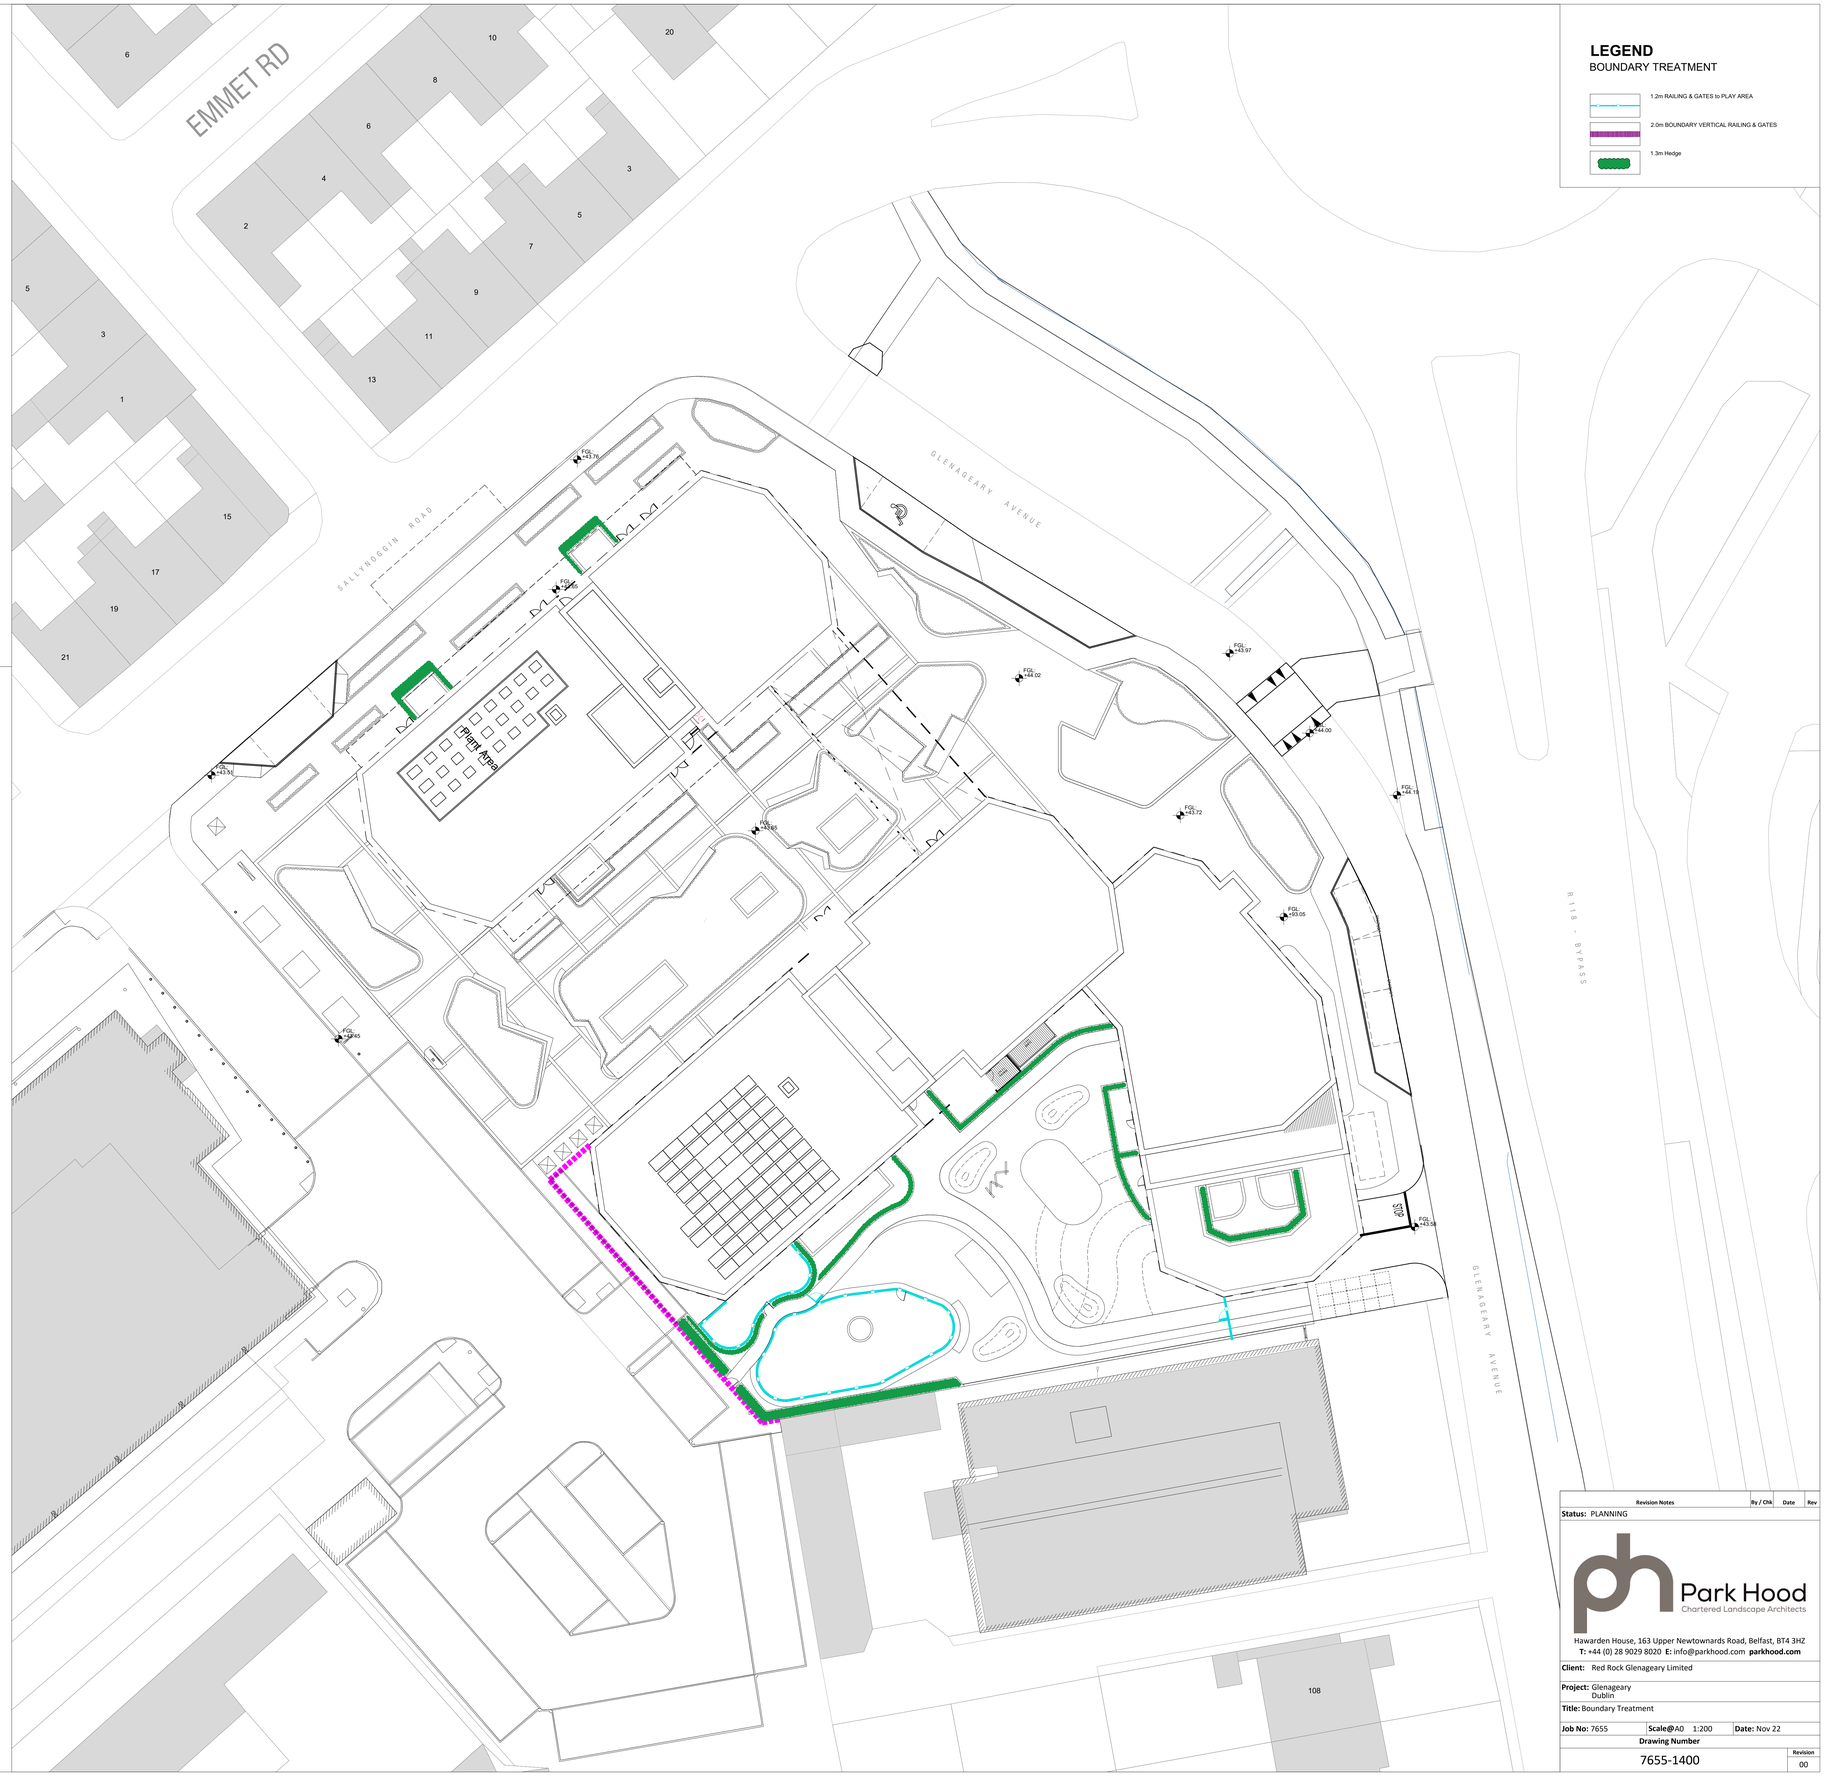

LEGEND
BOUNDARY TREATMENT

- 1.2m RAILING & GATES to PLAY AREA
- 2.0m BOUNDARY VERTICAL RAILING & GATES
- 1.3m Hedge

Revision Notes	By / Chk	Date	Rev

Status: PLANNING

Park Hood
Chartered Landscape Architects
Hawarden House, 163 Upper Newtownards Road, Belfast, BT4 3HZ
T: +44 (0) 28 9029 8020 E: info@parkhood.com **parkhood.com**

Client: Red Rock Glenageary Limited

Project: Glenageary
Dublin

Title: Boundary Treatment

Job No: 7655 | **Scale@**A0 1:200 | **Date:** Nov 22

Drawing Number

7655-1400 — **Revision** 00